

Date: Tuesday, 5/23/2006 10:04:27 AM
 User: Chantal Lavoie

Process Sheet

Customer : CU-DAR001 Dart Helicopters Services	Drawing Name : CUP
Job Number : 27198	
Estimate Number : 12404	
P.O. Number : N/A	Part Number : D35031
This Issue : 5/23/2006 S.O. No. : N/A	Drawing Number : D3503 REV A
Prsht Rev. : NC	Project Number : N/A
First Issue : 5/23/2006 Type : MACHINED PARTS	Drawing Revision : A
Previous Run : 27007	Material : N/A
Written By : <u>SEE COMMENT BELOW</u>	Due Date : 6/15/2006
Checked & Approved By : <u>SEE ABOVE USER & DATE</u>	Qty: 120 Um: Each
Comment : Est Rev:A New Issue 06-05-04 JLM	

Additional Product

Job Number:



Seq. #:	Machine Or Operation:	Description :
----------------	------------------------------	----------------------

1.0	M304R100	304 ROUND BAR
-----	----------	---------------



Comment: Qty.: 0.0683 f(s)/Unit Total: 8.1900 f(s)

304 ROUND BAR

(M304R1000)

Batch:

M17002 2.5 f ~~MS~~ 06/05/24
 M100325 6.0 f ~~MS~~ 06/05/23

2.0	HARDINGE	HARDINGE CNC LATHE SMALL
-----	----------	--------------------------



Comment: 1-TURN AS PER FOLIO FA635 & DWG D3503,

FOLIO REV: AA

DWG REV: A

2-DEBURR AS REQUIRED

~~MS~~ 06/05/25
 MS 06/05/23 120

3.0	QC2	INSPECT PARTS AS THEY COME OFF MACHINE
-----	-----	--



Comment: INSPECT PARTS AS THEY COME OFF MACHINE

~~MS~~ MS 06/05/23 120

4.0	QC8	SECOND CHECK
-----	-----	--------------



Comment: SECOND CHECK

36 ~~MS~~ 06/05/25 120

5.0	PACKAGING 1	PACKAGING RESOURCE #1
-----	-------------	-----------------------



Comment: PACKAGING RESOURCE #1

Identify and Stock

Location:

51417

AP 06/05/25 120

W/O:		WORK ORDER CHANGES					
DATE	STEP	PROCEDURE CHANGE	By	Date	Qty	Approval Mfg / Design Mgr	Approval QC Inspector

NCR:		WORK ORDER NON-CONFORMANCE (NCR)						
DATE	STEP	Description of NC Section A	Corrective Action Section B			Verification Section C	Approval Design Mgr	Approval QC Inspector
			Initial Design Mgr	Action Description Design Mgr	Sign & Date			

Part No: _____ PAR #: _____ Fault Category: _____ NCR: Yes ☐ No ☒ DQA: 19 Date: 06/05/26

NOTE: Date & initial all entries

QA: N/C Closed: _____ Date: _____

Date: Tuesday, 5/23/2006 10:04:28 AM
User: Chantal Lavoie

Process Sheet

Customer: CU-DAR001 Dart Helicopters Services

Drawing Name: CUP

Job Number: 27198

Part Number: D35031

Job Number:



Seq. #:

Machine Or Operation:

Description :

6.0

DC

DOCUMENT CONTROL



Comment: DOCUMENT CONTROL
Inspection Level 21

06/05/26

(20)

Job Completion



06.05.26

W/O:		WORK ORDER CHANGES					
DATE	STEP	PROCEDURE CHANGE	By	Date	Qty	Approval Mfg / Design Mgr	Approval QC Inspector

NCR:		WORK ORDER NON-CONFORMANCE (NCR)						
DATE	STEP	Description of NC Section A	Corrective Action Section B			Verification Section C	Approval Design Mgr	Approval QC Inspector
			Initial Design Mgr	Action Description Design Mgr	Sign & Date			

Part No: _____ PAR #: _____ Fault Category: _____ NCR: Yes No DQA: _____ Date: _____


NOTE: Date & initial all entries

QA: N/C Closed: _____ Date: _____




DESIGN <i>PH</i>	DRAWN BY <i>PH</i>	DART AEROSPACE LTD HAWKESBURY, ONTARIO, CANADA	
CHECKED <i>[Signature]</i>	APPROVED <i>[Signature]</i>	DRAWING NO. D3503	REV. A SHEET 1 OF 1
DATE 06.04.19		TITLE CUP	SCALE 1:1
A	06.04.19	NEW ISSUE	

06.04.25 *[Signature]*

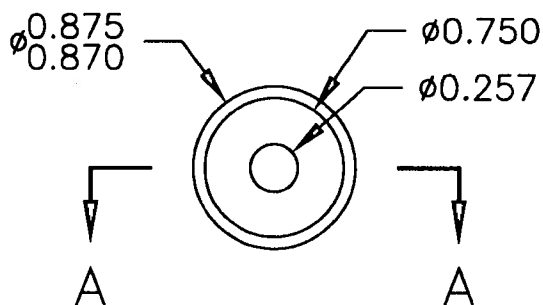

D3503-1

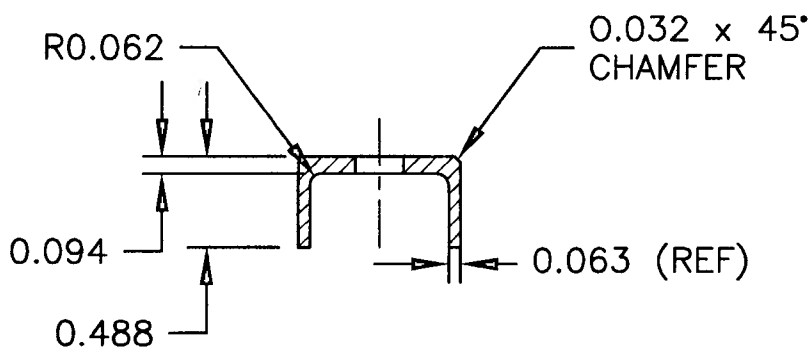

SECTION A-A

REFERENCE ONLY

D3503-1 CUP

- 1) MATERIAL: AISI 304/316 STAINLESS STEEL ROUND BAR
(REF DART MATERIAL SPEC M304RX.XXX)
- 2) ALL DIMENSIONS ARE IN INCHES
- 3) TOLERANCES ARE PER DART QSI 018 UNLESS OTHERWISE NOTED
- 4) BREAK SHARP EDGES 0.005 TO 0.010 MAX

Copyright © 2001 by DART AEROSPACE LTD

THIS DOCUMENT IS PRIVATE AND CONFIDENTIAL AND IS SUPPLIED ON THE EXPRESS CONDITION THAT IT IS NOT TO BE USED FOR ANY PURPOSE OR COPIED OR COMMUNICATED TO ANY OTHER PERSON WITHOUT WRITTEN PERMISSION FROM DART AEROSPACE LTD.

